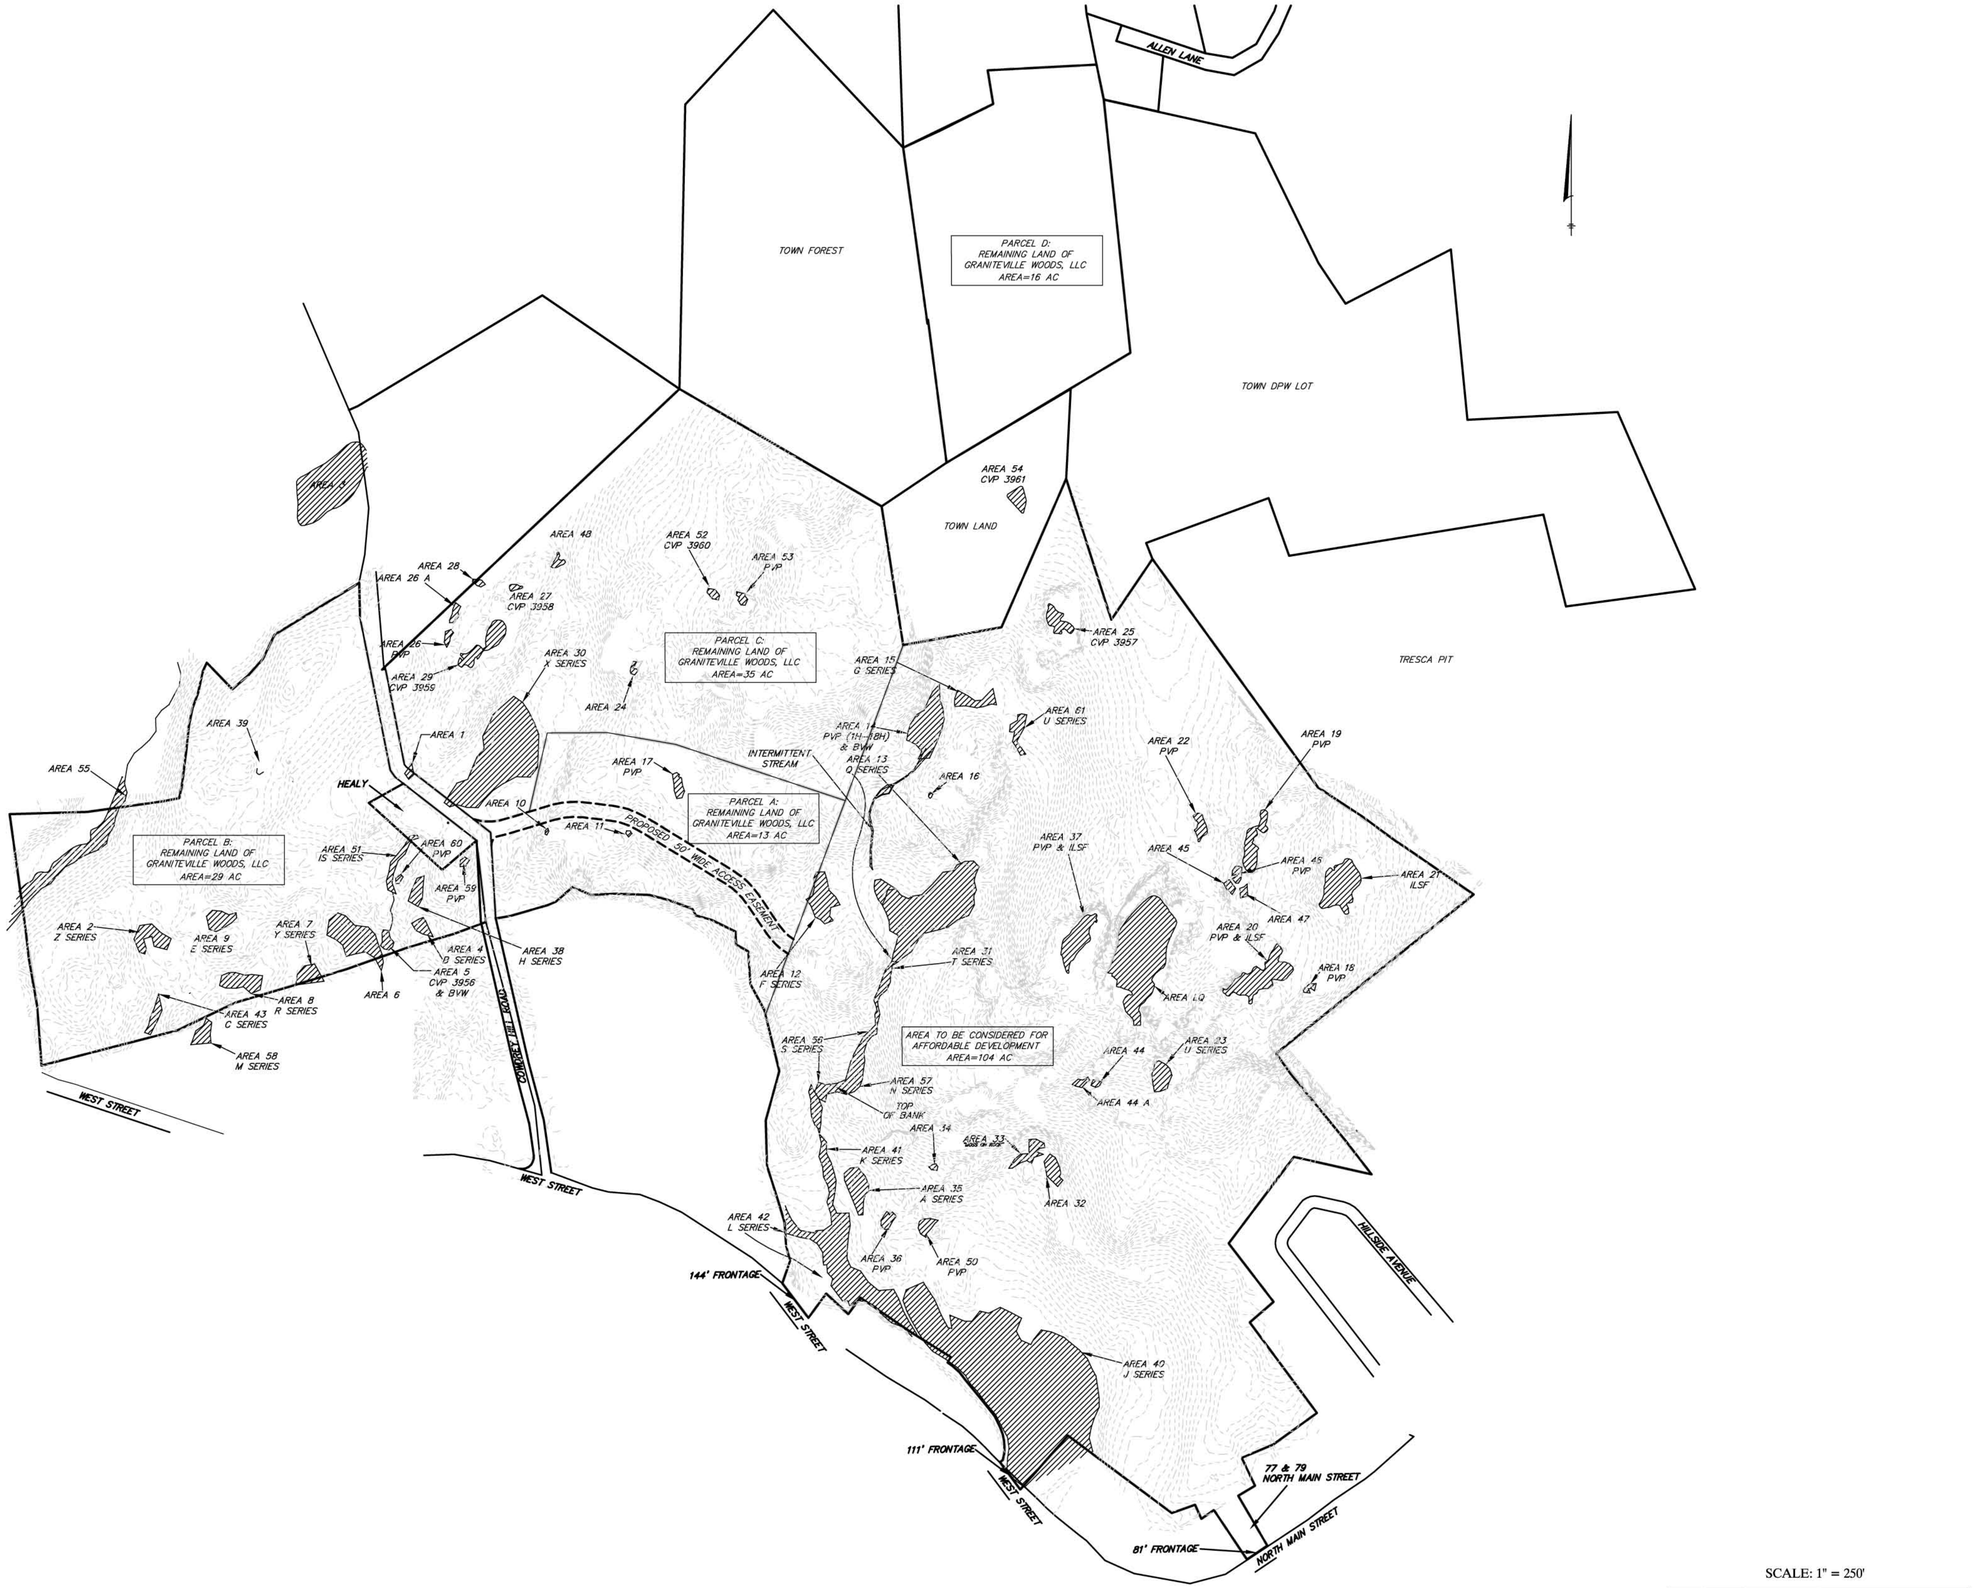

GRANITEVILLE WOODS

West Street/ Cowdry Hill Road
Westford, Massachusetts

PREPARED FOR:

Graniteville Woods, LLC

17 Progress Avenue
Chelmsford, Massachusetts

HANCOCK ASSOCIATES

Civil Engineers

Land Surveyors

Landscape Architects

Environmental Consultants

28 LORD ROAD, SUITE 280
MARLBOROUGH, MA 01752
VOICE (508) 460-1111, FAX (508) 460-1121
WWW.HANCOCKASSOCIATES.COM

NO	BY	APP	DATE	ISSUE DESCRIPTION

DATE:	11/16/06	DESIGN:	KLB
SCALE:	1"=250'	DRAWN:	MJW
		CHECK BY:	JDP

PROXIMITY PLAN

PLOT DATE: Nov 16, 2006 12:14 pm
PATH: L:\10427\DWG\HLOCKB

FILE:	10427-11.16.04.dwg
LAYOUT:	Title Sheet
SHEET:	1 OF 1
JOB NO.:	10427

1